50 0 50 100 ORIGINAL SIZE A1

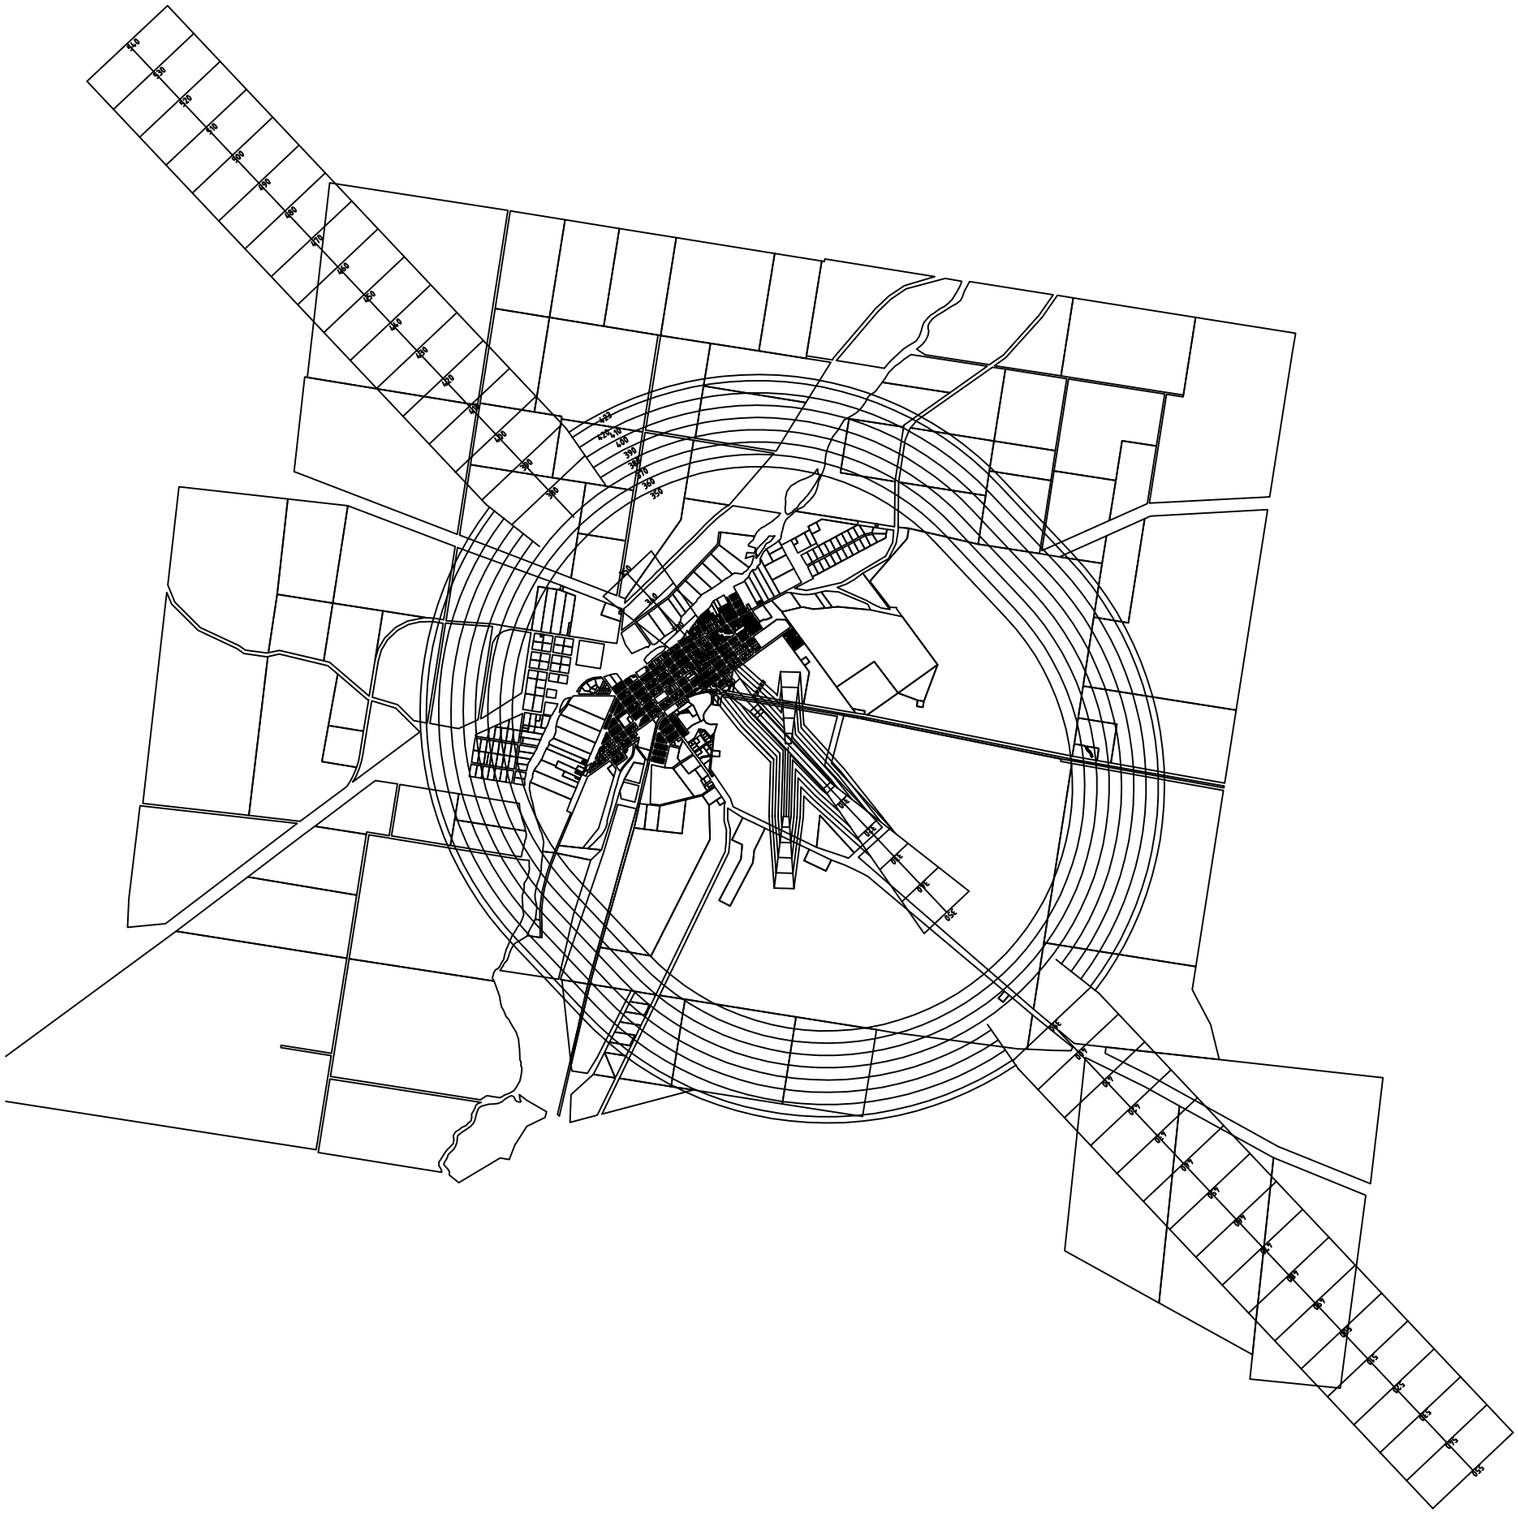

Level Datum								Director of Engineering Services	MURWEH SHIRE COUNCIL 95-101 Alfred Street, Charleville, 4470. Ph. 07-46568355 Fax. 07-46568399	CHARLEVILLE AIRPORT OBSTACLE LIMITATION SURFACE	Sheet
Ref. Drg. No.											Computer File
0 20 40 Scale	A	Original issue		M.B.			28/3/03	Date _____			Drawing No.
		Revision	Designed	Drawn	Checked	Passed	Date				